VICINITY MAP

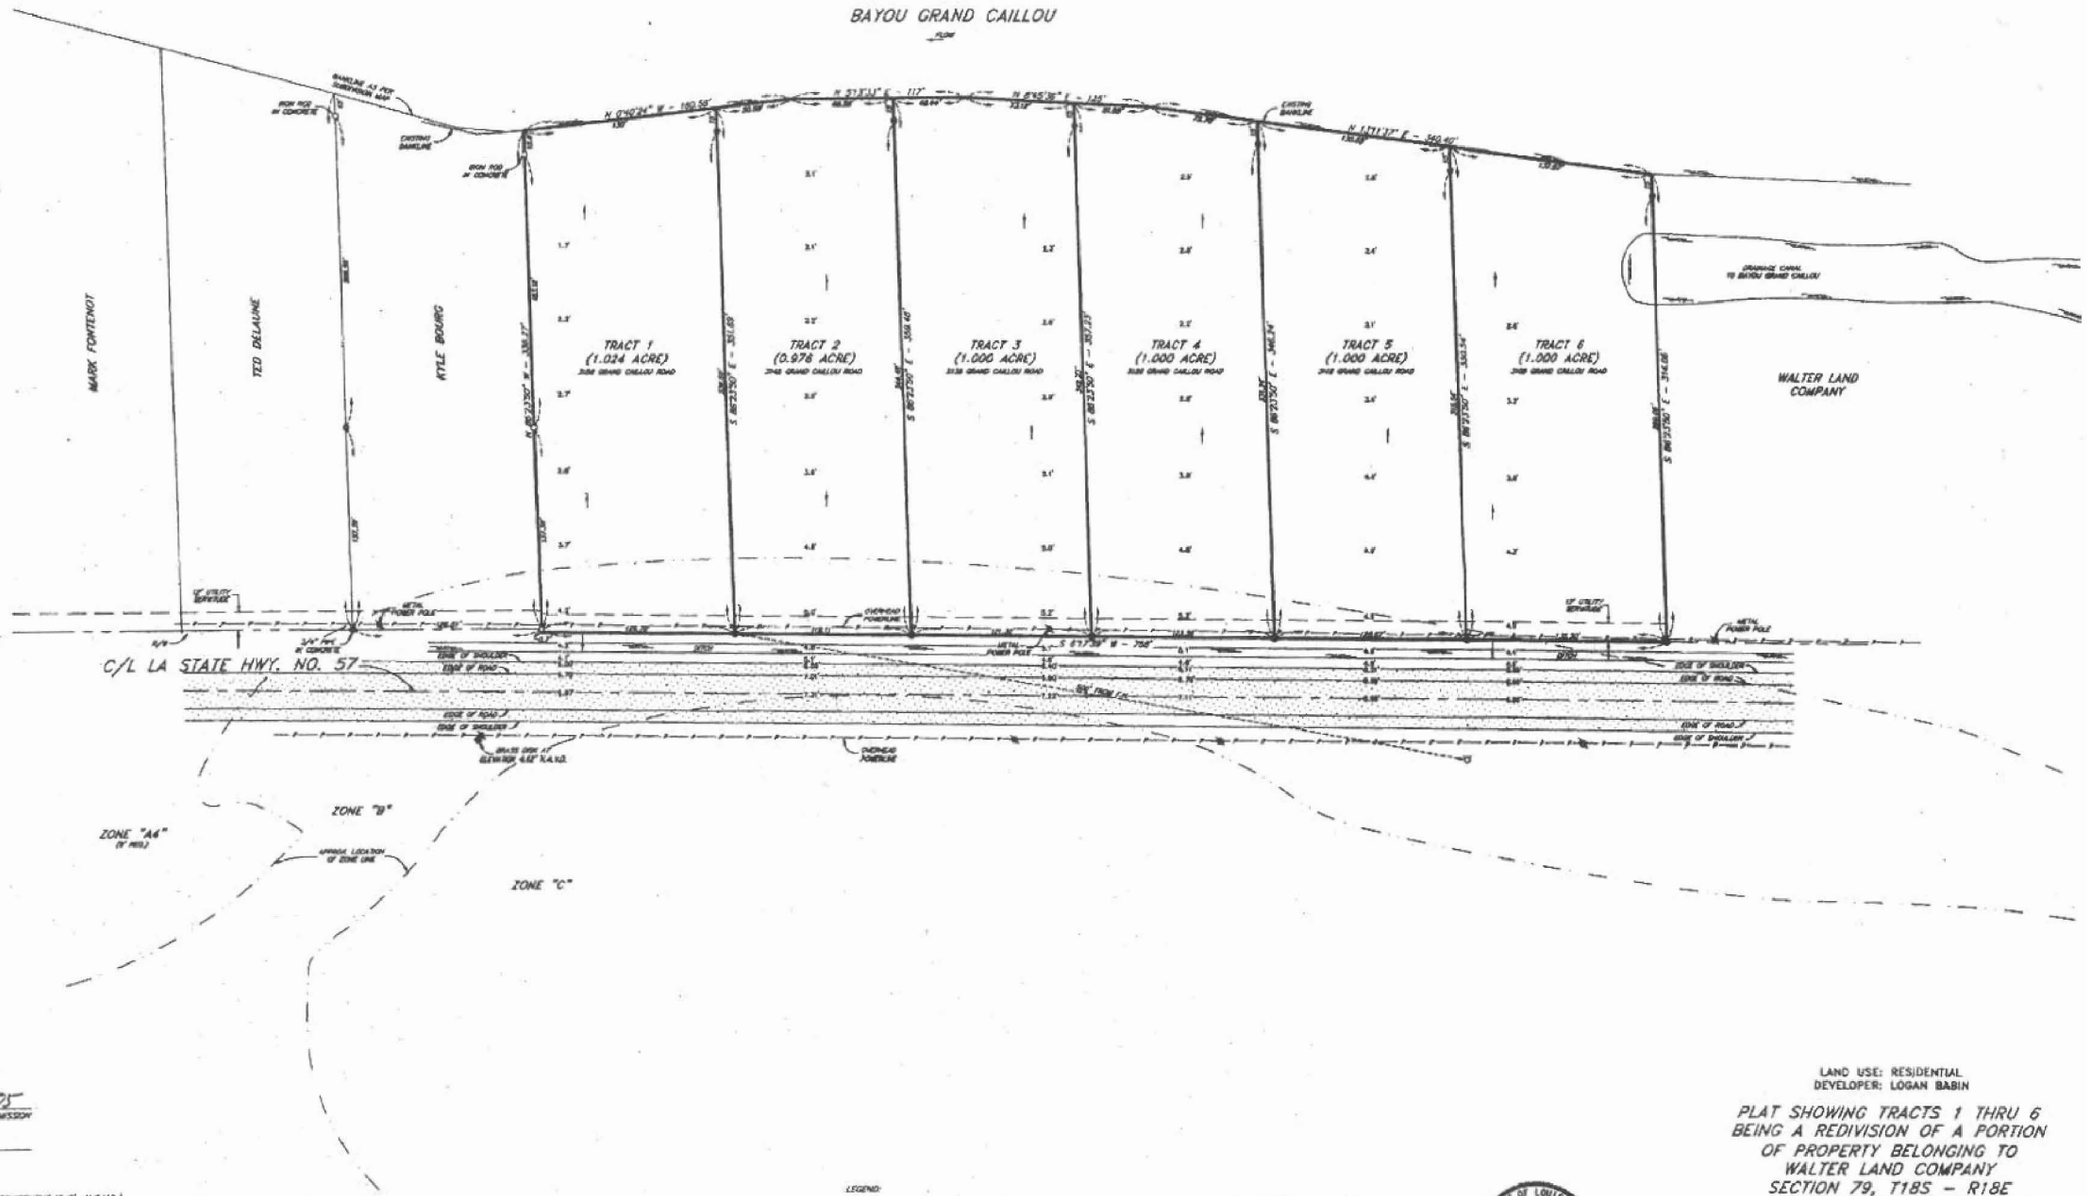

APPROVED AND ACCEPTED THIS DATE 6/23/05
BY THE HOUMA - TERREBONNE REGIONAL PLANNING COMMISSION
BY: [signature] Final

THESE LOTS ARE LOCATED IN ZONE "A4" (BASE FLOOD REQUIREMENT IS 8' N.G.V.D.) AND ZONE "B" (AN AREA OF UNDETERMINED FLOODING).

THIS SURVEY BASED ON MAP RECORDED UNDER ENTRY NO. 1131304 AS FILED IN THE TERREBONNE PARISH CLERK OF COURT OFFICE AND NO ADDITIONAL TITLE RESEARCH WAS MADE BY KENETH L. REMBERT SURVEYORS. BEARINGS SHOWN HEREON ARE BASED ON SAID MAP.

I CERTIFY THAT THIS SURVEY WAS DONE UNDER MY DIRECT SUPERVISION IN ACCORDANCE WITH THE MINIMUM STANDARDS OF PRACTICE FOR LAND SURVEYORS AND THAT THE ACCURACY STANDARDS ARE IN ACCORDANCE WITH CLASS "D" (RURAL) SURVEYS AS INDICATED IN THE ABOVE STANDARDS.

THIS MAP DOES NOT PURPORT TO SHOW ALL SETBACKS, SERVITUDES, RIGHT-OF-WAYS, EASEMENTS OR OTHER PHYSICAL OBJECTS THAT MAY AFFECT THE TRACT SURVEYED.

NOTE:
THIS PROPERTY DRAINS TO HIGHWAY WHICH IS MAINTAINED BY THE STATE OF LA. AND TO BAYOU GRAND CAILLOU WHICH NEEDS NO MAINTENANCE. THE OWNERS OF THESE TRACTS WILL PROVIDE AND PERPETUALLY MAINTAIN ALL DRAINAGE COURSES NECESSARY TO REACH THESE AREAS.

LEGEND:
- INDICATES 5/8" IRON ROD SET
- INDICATES 5/8" IRON ROD FOUND
- INDICATES 3/4" IRON PIPE FOUND
- EXISTING POWER POLE
- EXISTING POWER POLE WITH LIGHT
- EXISTING FIRE HYDRANT
- INDICATES SPOT ELEVATION
- INDICATES BENCHMARK
- INDICATES DRAINAGE FLOW

STATE OF LOUISIANA
KENETH L. REMBERT
REG. No. 5321
REGISTERED PROFESSIONAL LAND SURVEYOR

LAND USE: RESIDENTIAL
DEVELOPER: LOGAN BABIN

PLAT SHOWING TRACTS 1 THRU 6 BEING A REDIVISION OF A PORTION OF PROPERTY BELONGING TO WALTER LAND COMPANY SECTION 79, T18S - R18E TERREBONNE PARISH, LOUISIANA

APRIL 5, 2005 SCALE: 1" = 150'

KENETH L. REMBERT, SURVEYOR
635 SCHOOL ST., HOUMA, LA.